Name of Work : Comprehensive development of footpath & whitetopping for 8 Major Roads in BBMP West Zone Limit Under Package-3

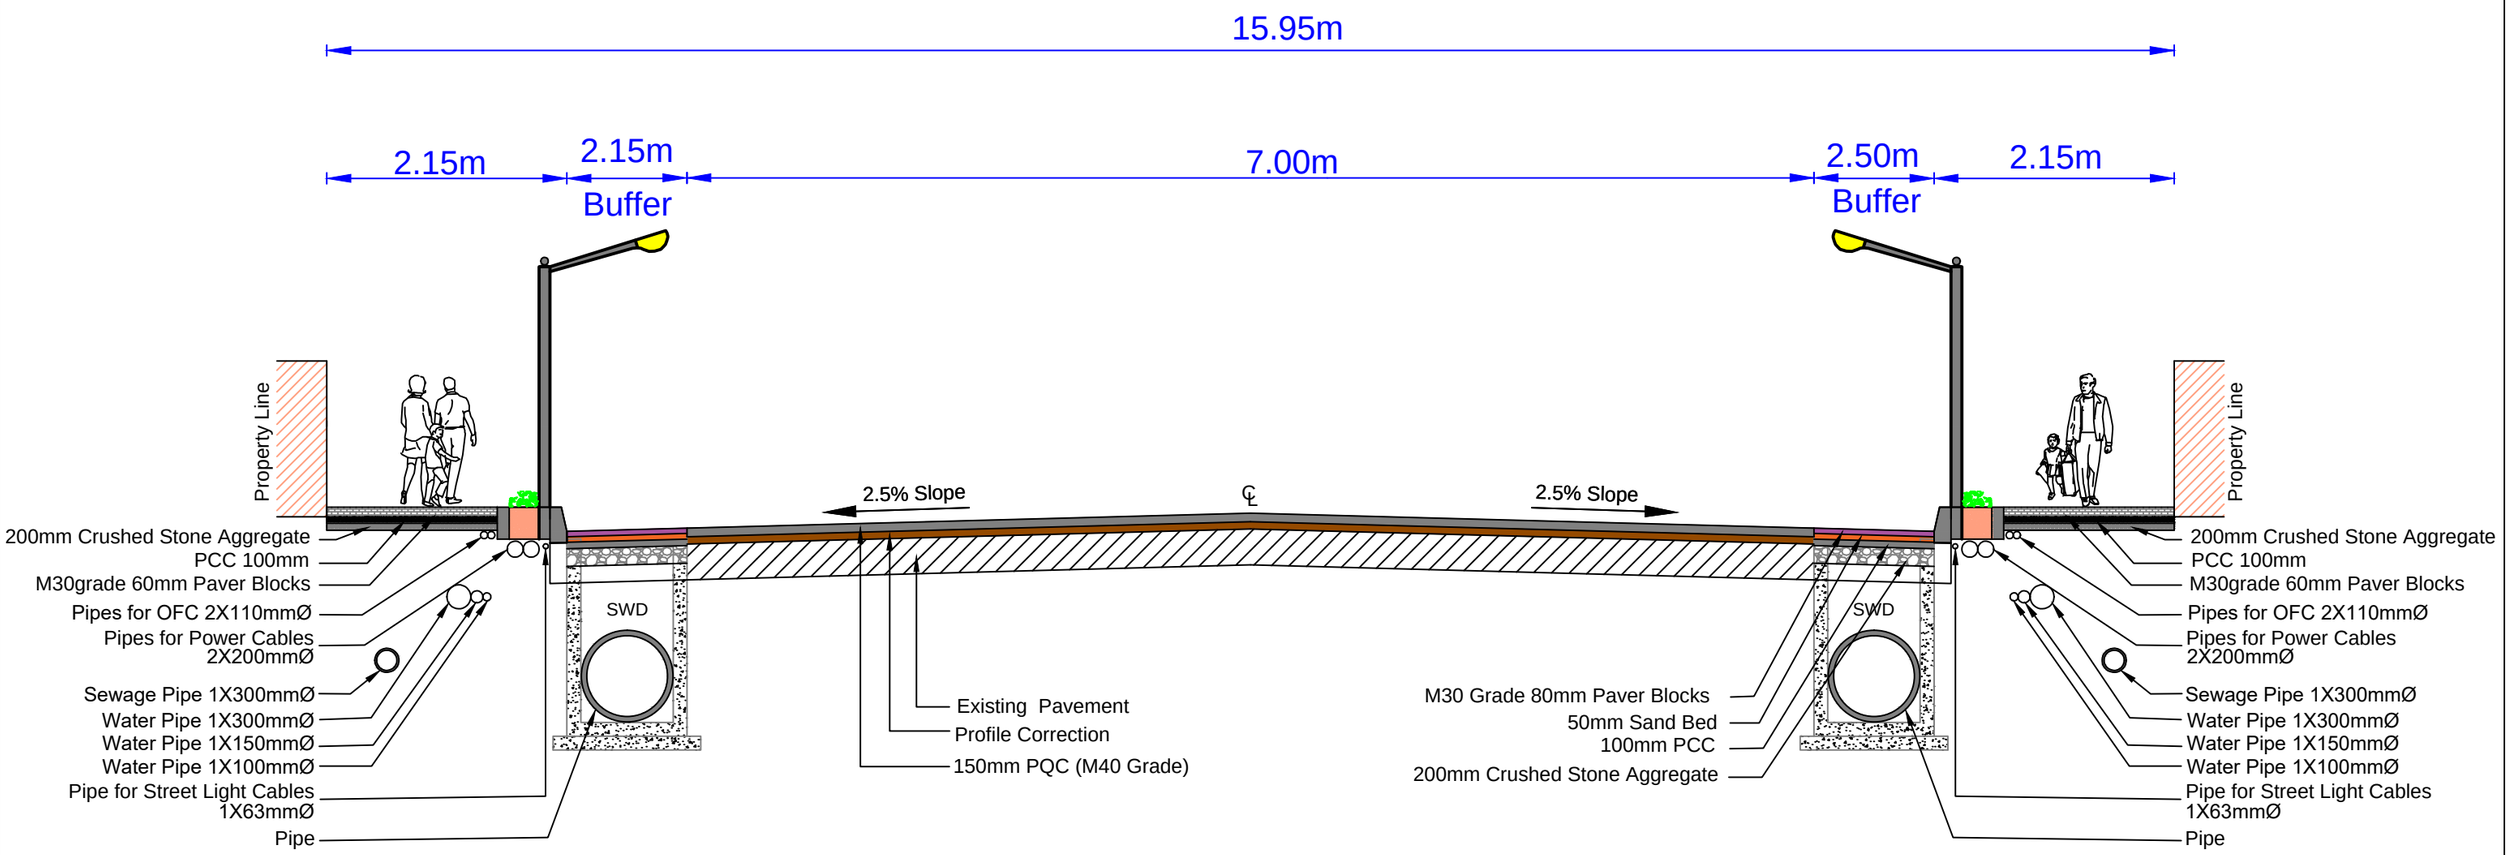

Typical Cross Section for Sultan road from Mysore road to 5th main road Chamrajpet (SI No.25 as per Govt Order)
(From CH : 0.0m to 800.0m)

Name of Work : Comprehensive development of footpath & whitetopping for 8 Major Roads in BBMP West Zone Limit Under Package-3

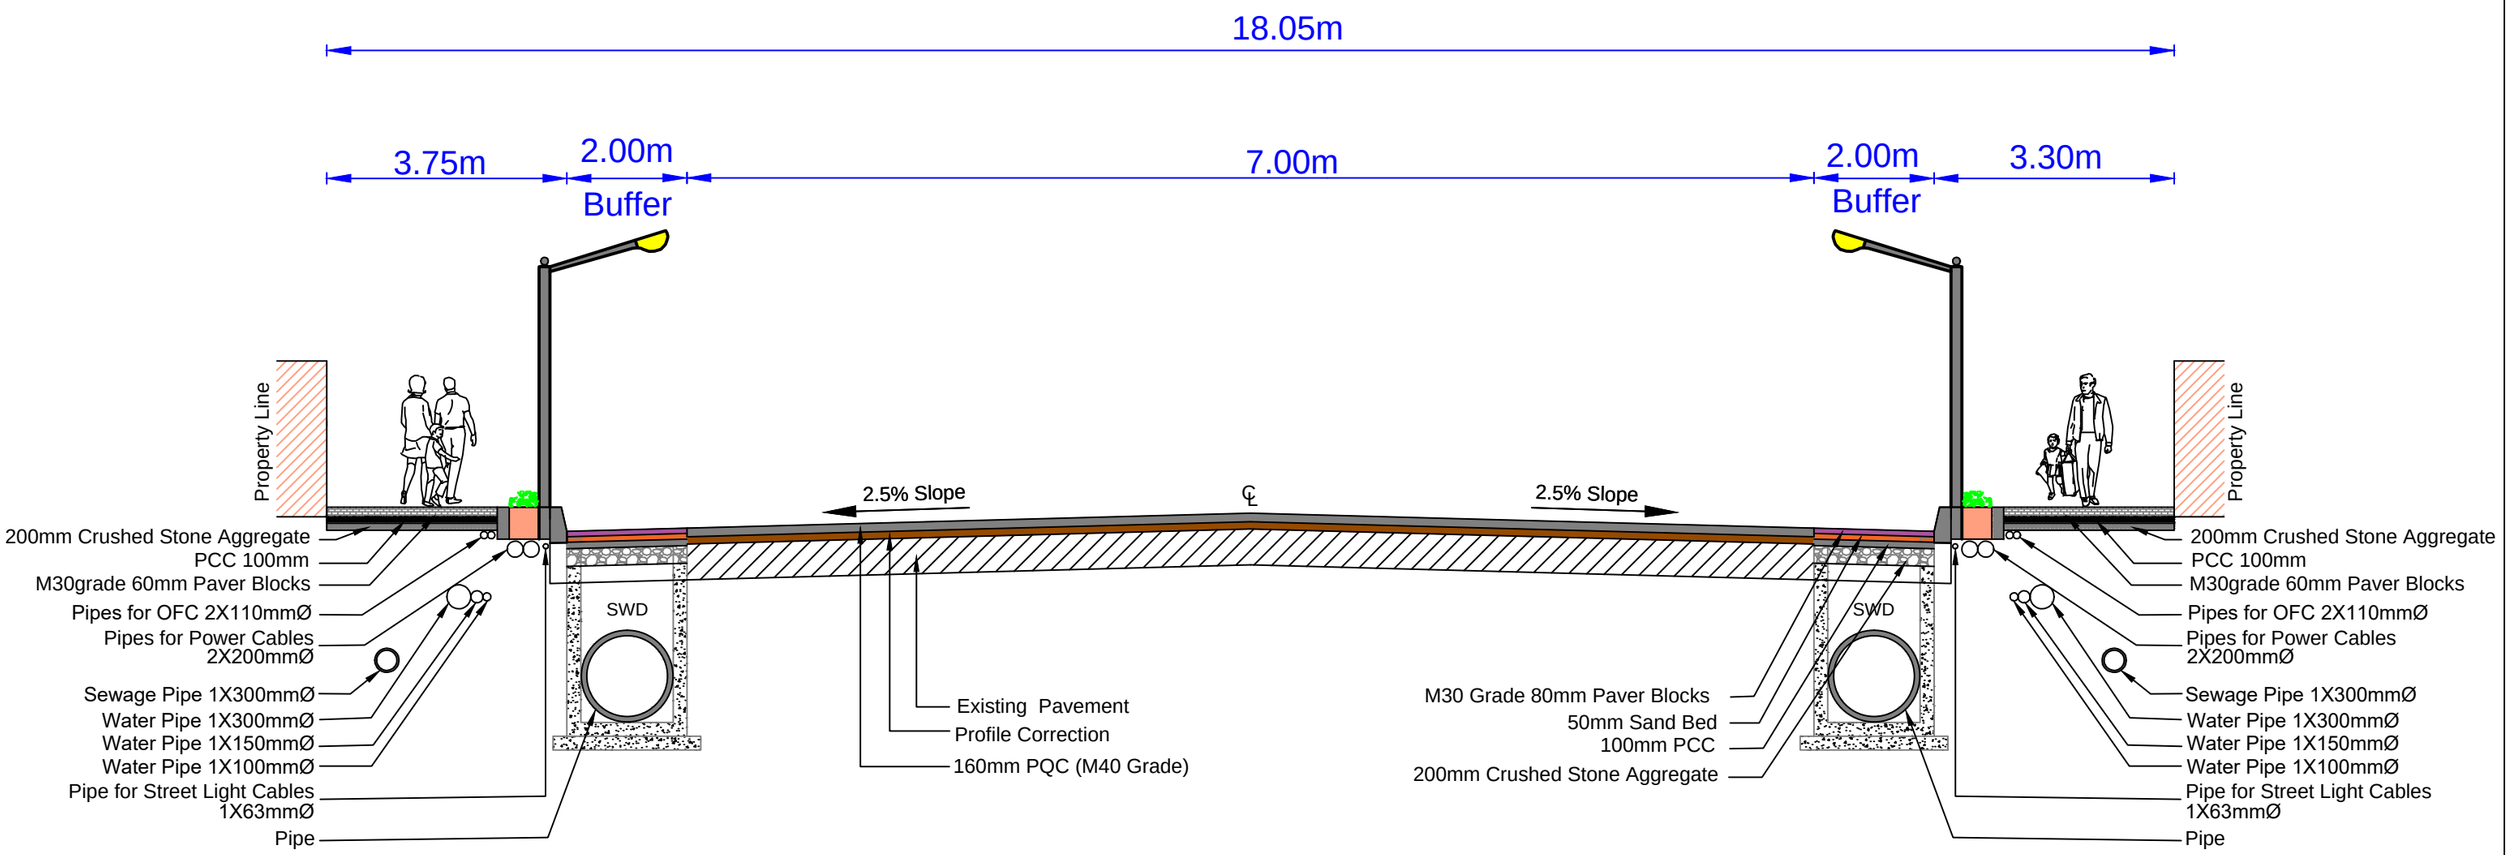

Typical Cross Section for 3rd main road (Rameshwara temple road) Chamrajpet from 9th cross Chamrajpet to PMK road

(SI No.26 as per Govt Order)

(From CH : 0.0m to 500.0m)

Name of Work : Comprehensive development of footpath & whitetopping for 8 Major Roads in BBMP West Zone Limit Under Package-3

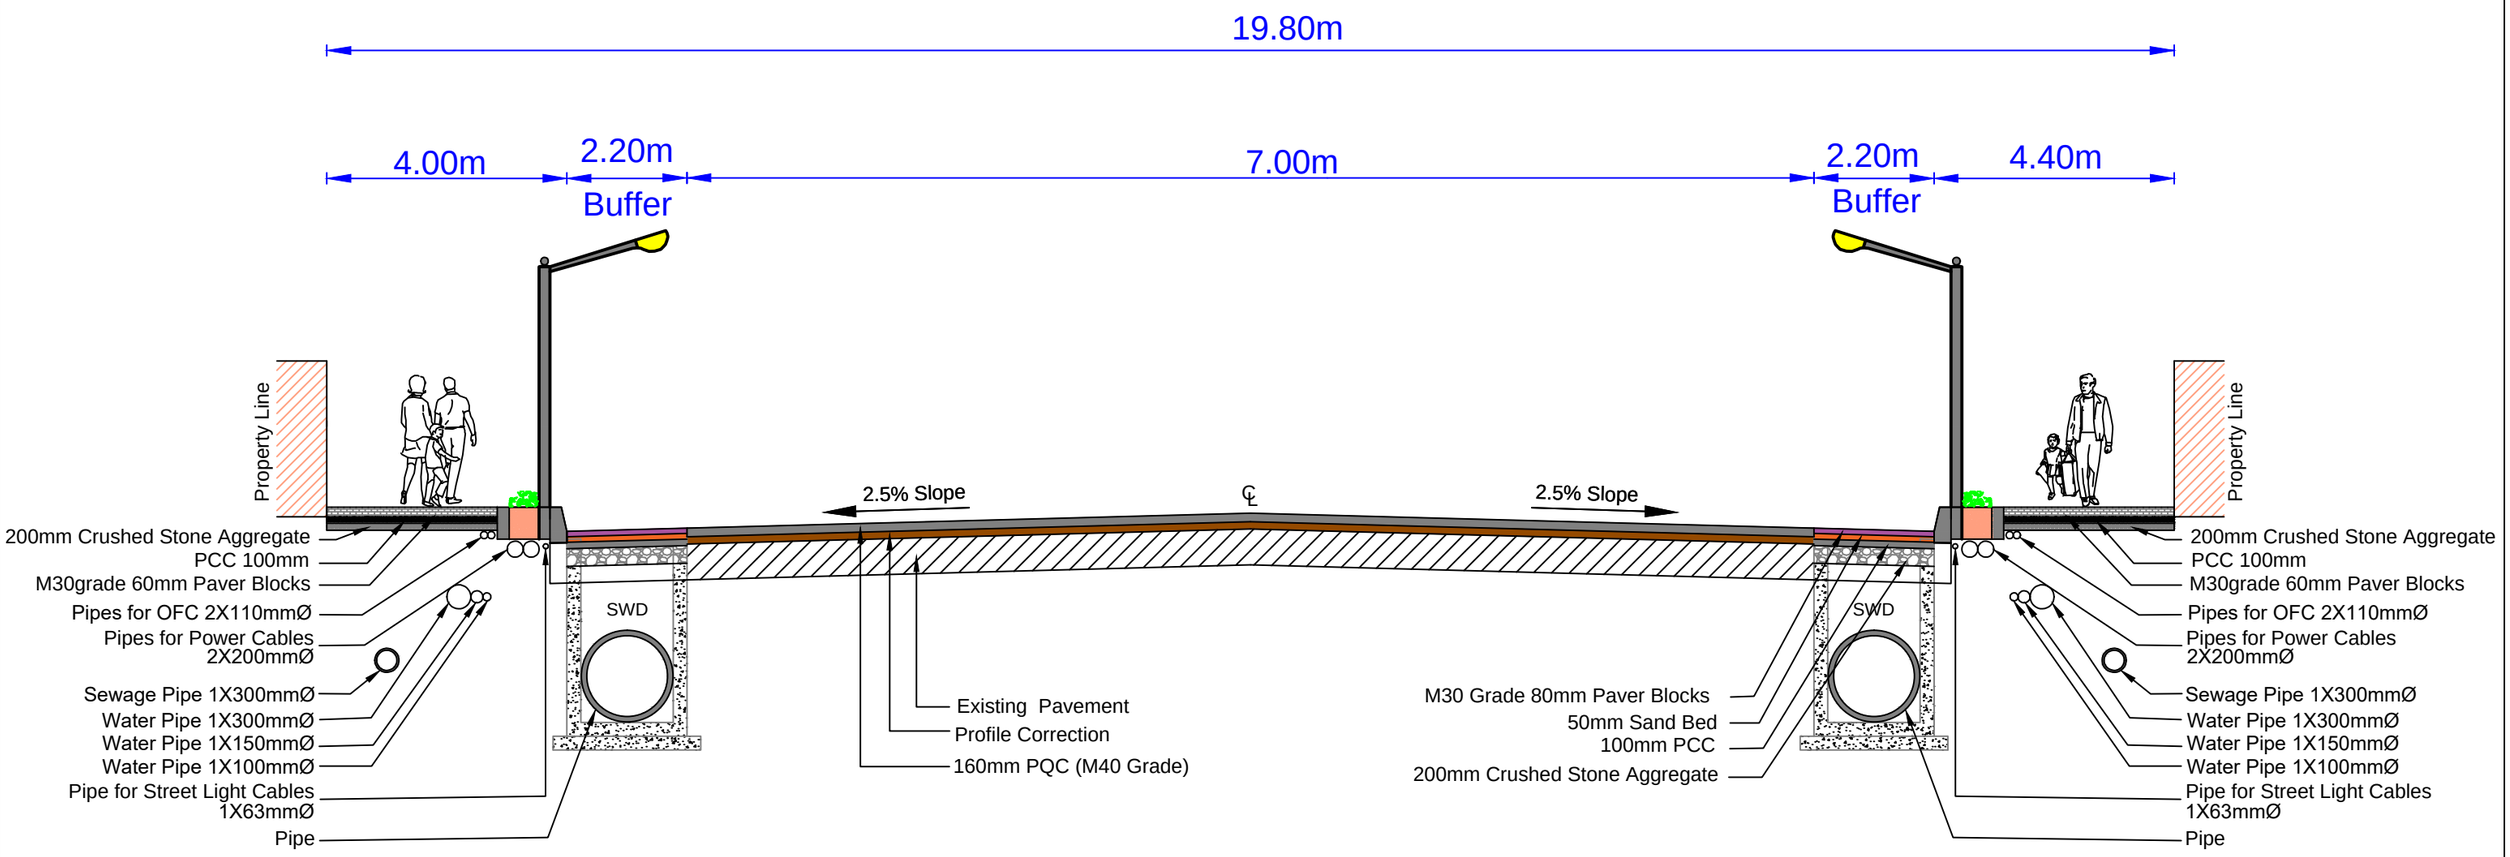

Typical Cross Section for 4th main road Chamrajpet from 9th cross Chamrajpet to PMK road (SI No.27 as per Govt Order)

(From CH : 0.0m to 1400.0m)

Name of Work : Comprehensive development of footpath & whitetopping for 8 Major Roads in BBMP West Zone Limit Under Package-3

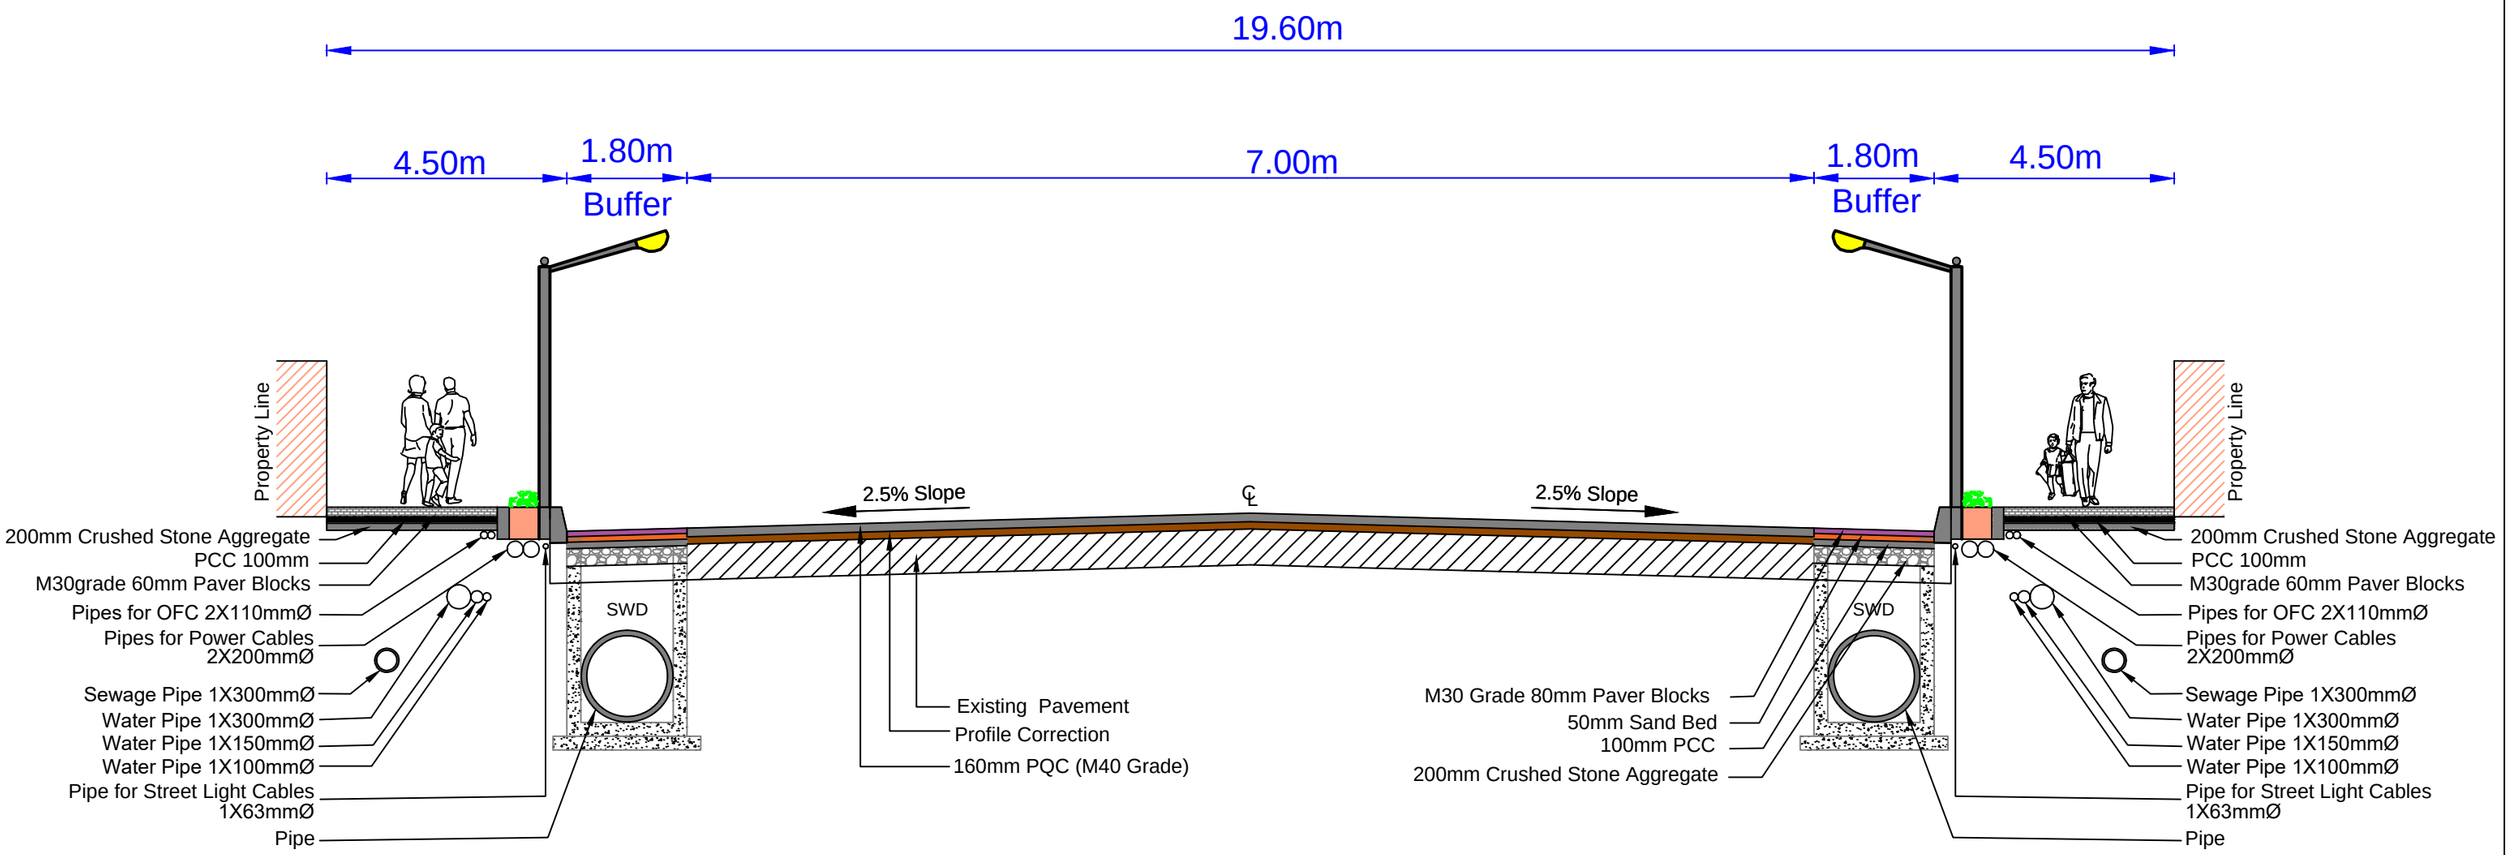

Typical Cross Section for Sirsi road from Mysore road to 4th cross Chamrajpet (SI No.28 as per Govt Order)
(From CH : 0.0m to 690.0m)

Name of Work : Comprehensive development of footpath & whitetopping for 8 Major Roads in BBMP West Zone Limit Under Package-3

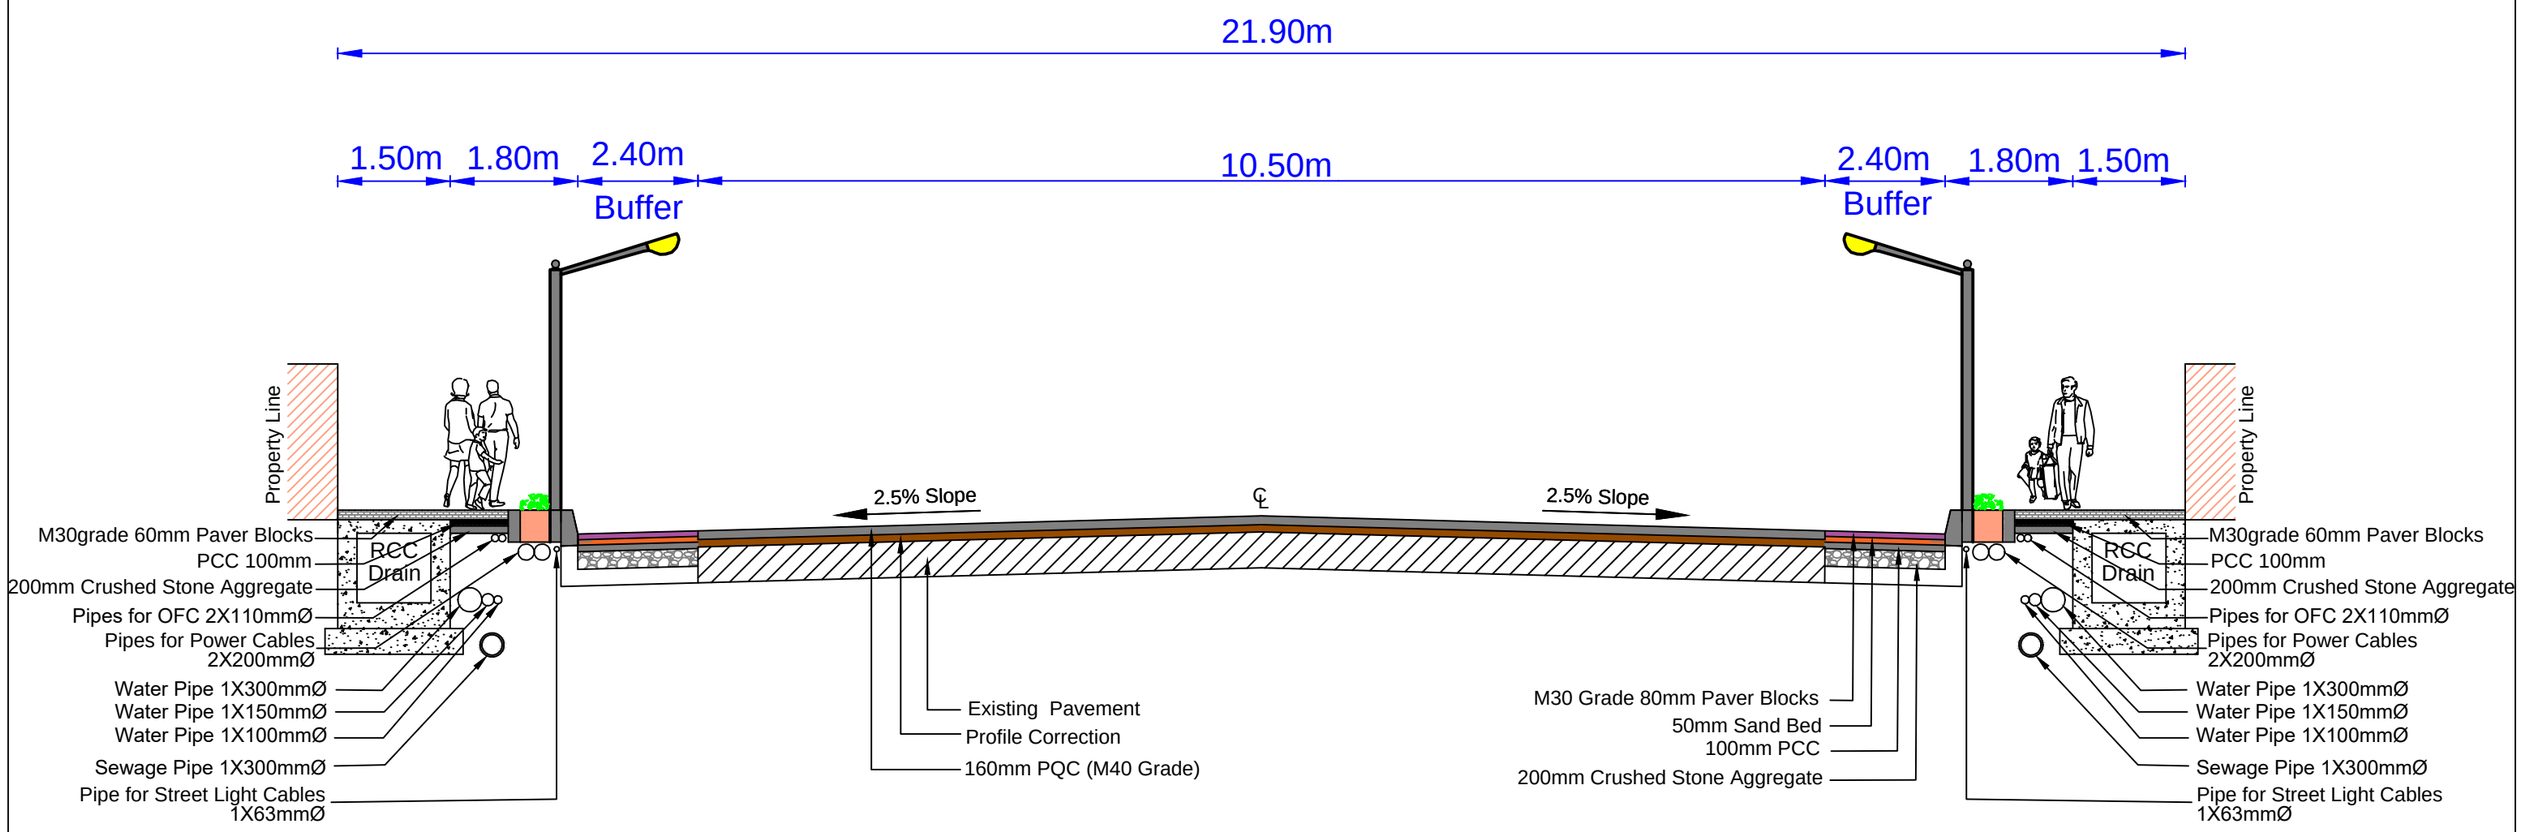

Typical Cross Section for Loop road from Ananda Rao cricle to old JDS office (SI No.32 as per Govt Order)
(From CH : 0.0m to 500.0m)

Name of Work : Comprehensive development of footpath & whitetopping for 8 Major Roads in BBMP West Zone Limit Under Package-3

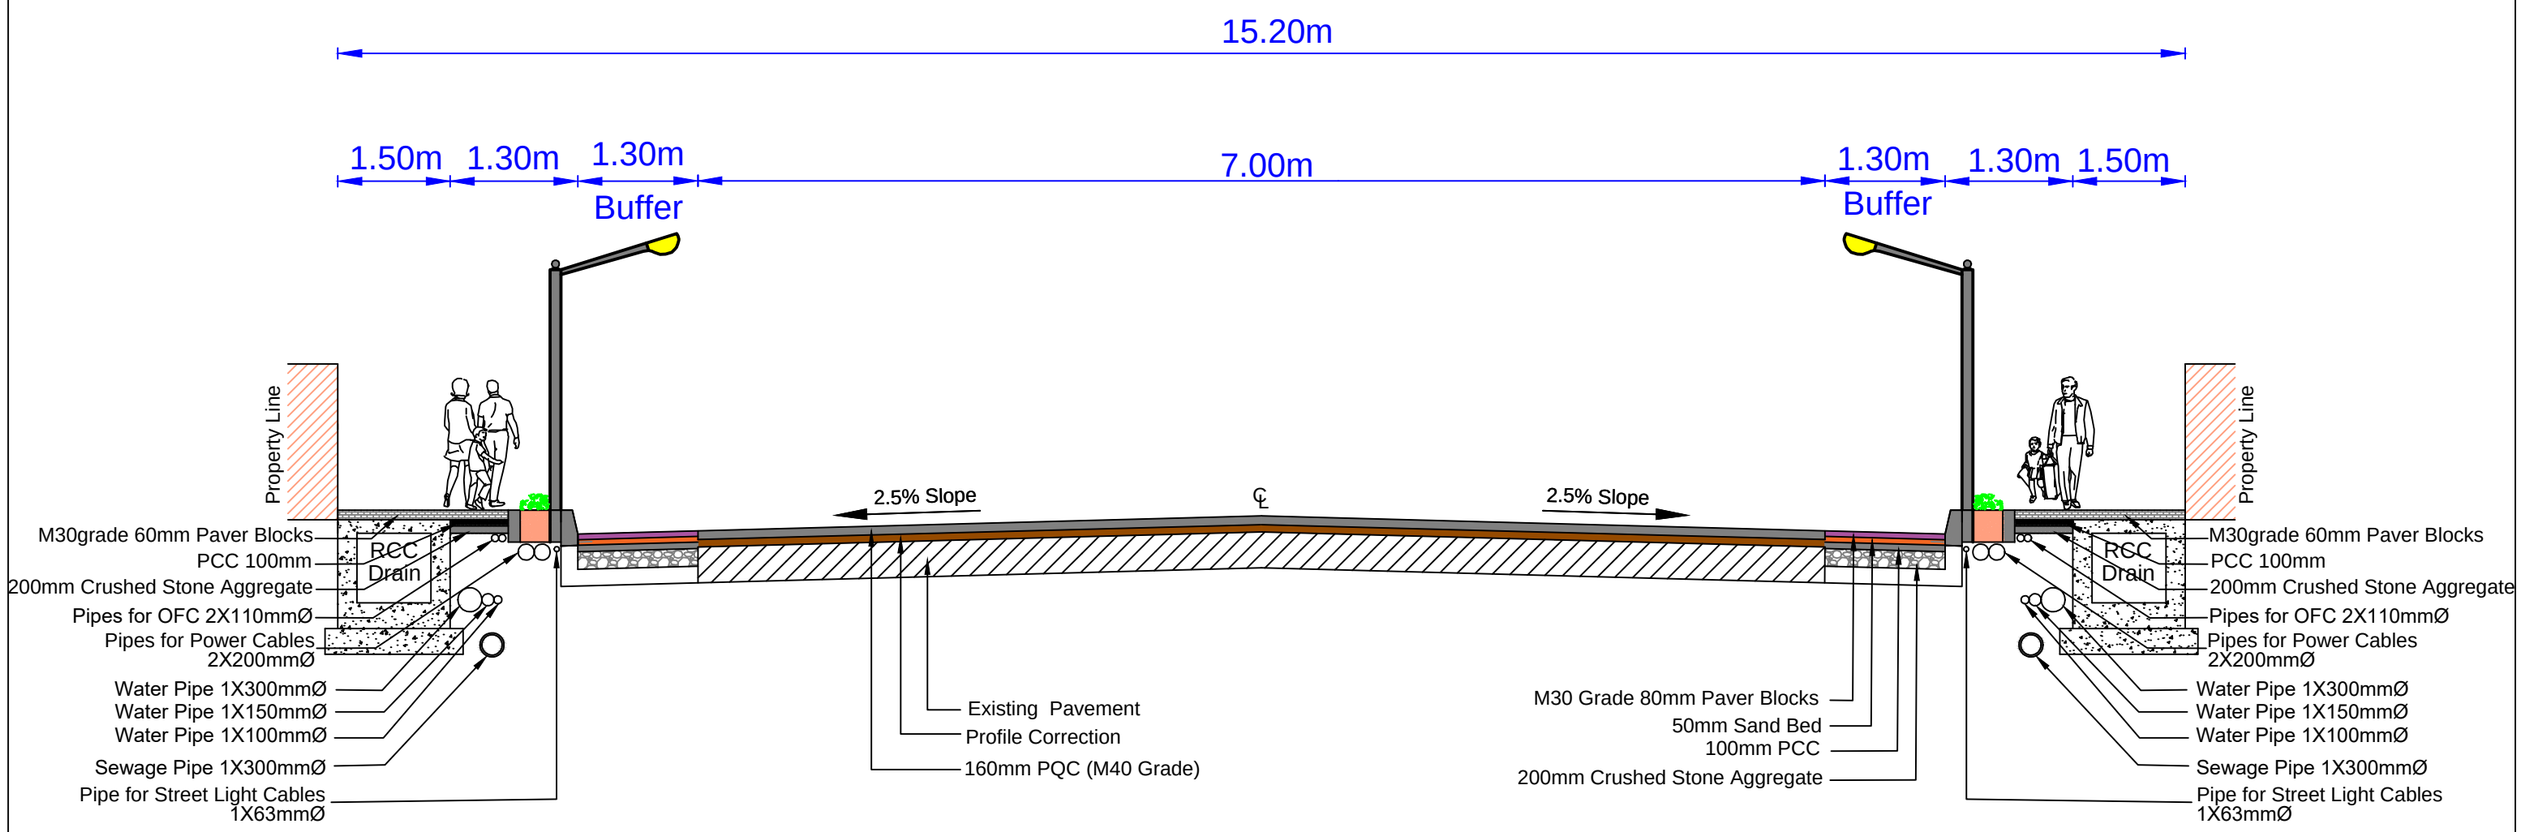

Typical Cross Section for Sheshadripuram main road (Lingaiah road-at Jataka stand)(SI No.33 as per Govt Order)
(From CH : 0.0m to 1080.0m)

Name of Work : Comprehensive development of footpath & whitetopping for 8 Major Roads in BBMP West Zone Limit Under Package-3

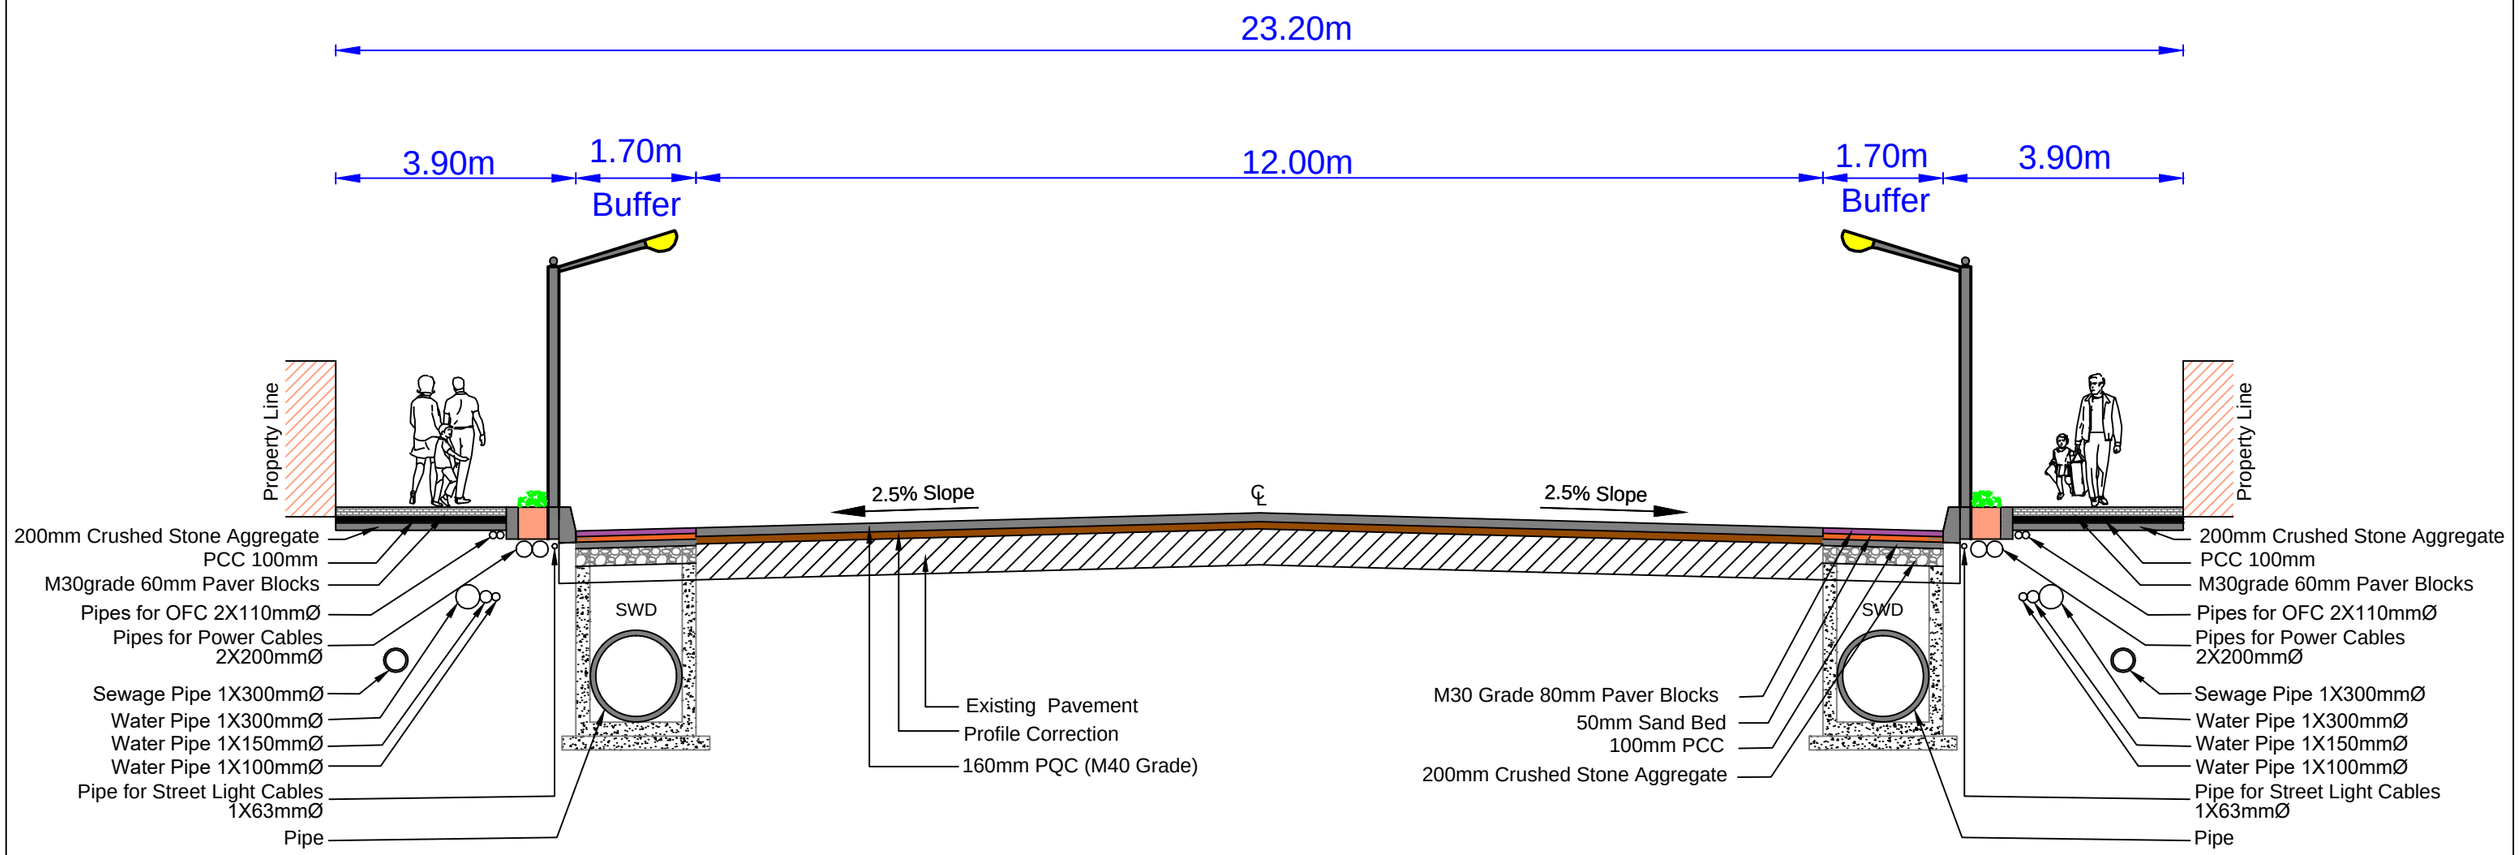

Typical Cross Section for Platform road from T-junction on Vatal Nagaraj road (Link road) to Mantri mall (SI No.34 as per Govt Order)
(From CH : 0.0m to 1060.0m)

Name of Work : Comprehensive development of footpath & whitetopping for 8 Major Roads in BBMP West Zone Limit Under Package-3

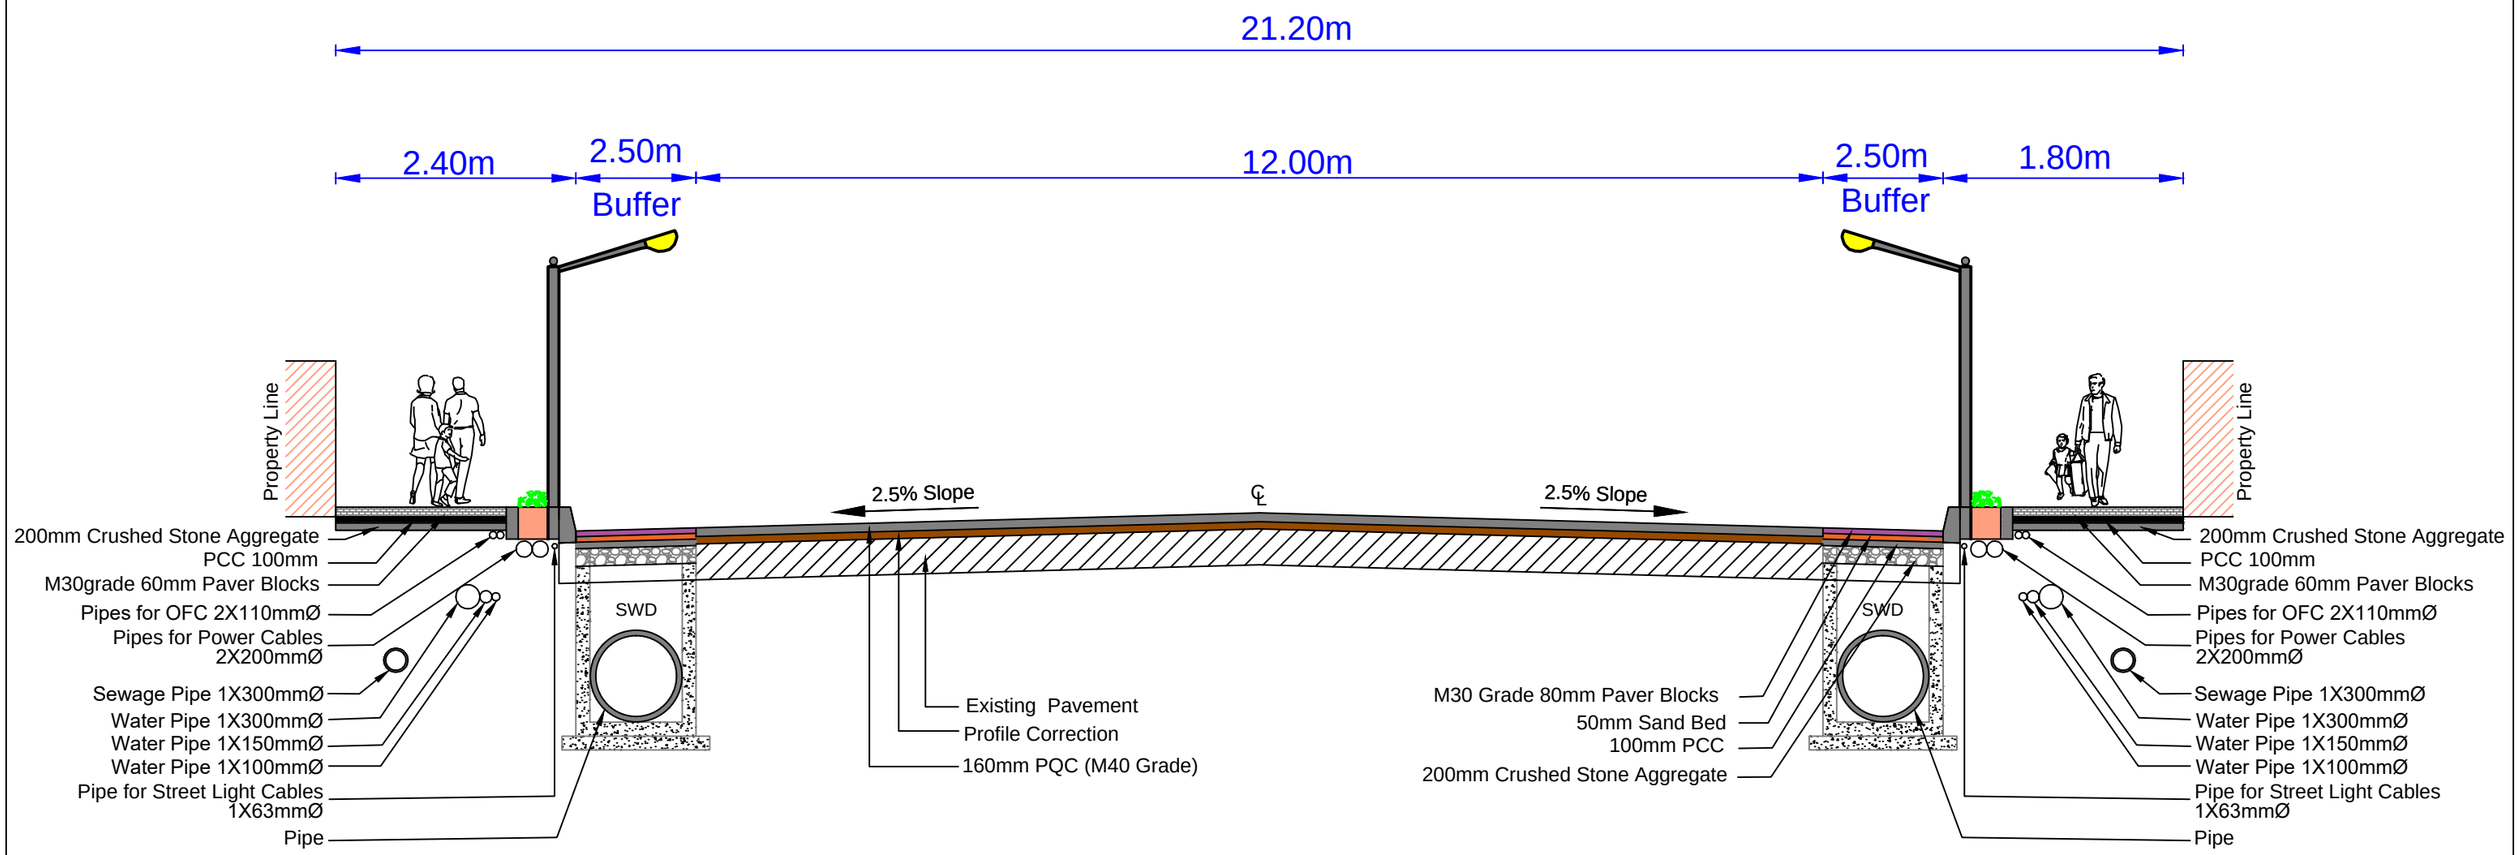

Typical Cross Section for Subedhar Chatram road from Kino road to Rajiv Gandhi circle (SI No.35 as per Govt Order)
(From CH : 0.0m to 1200.0m)